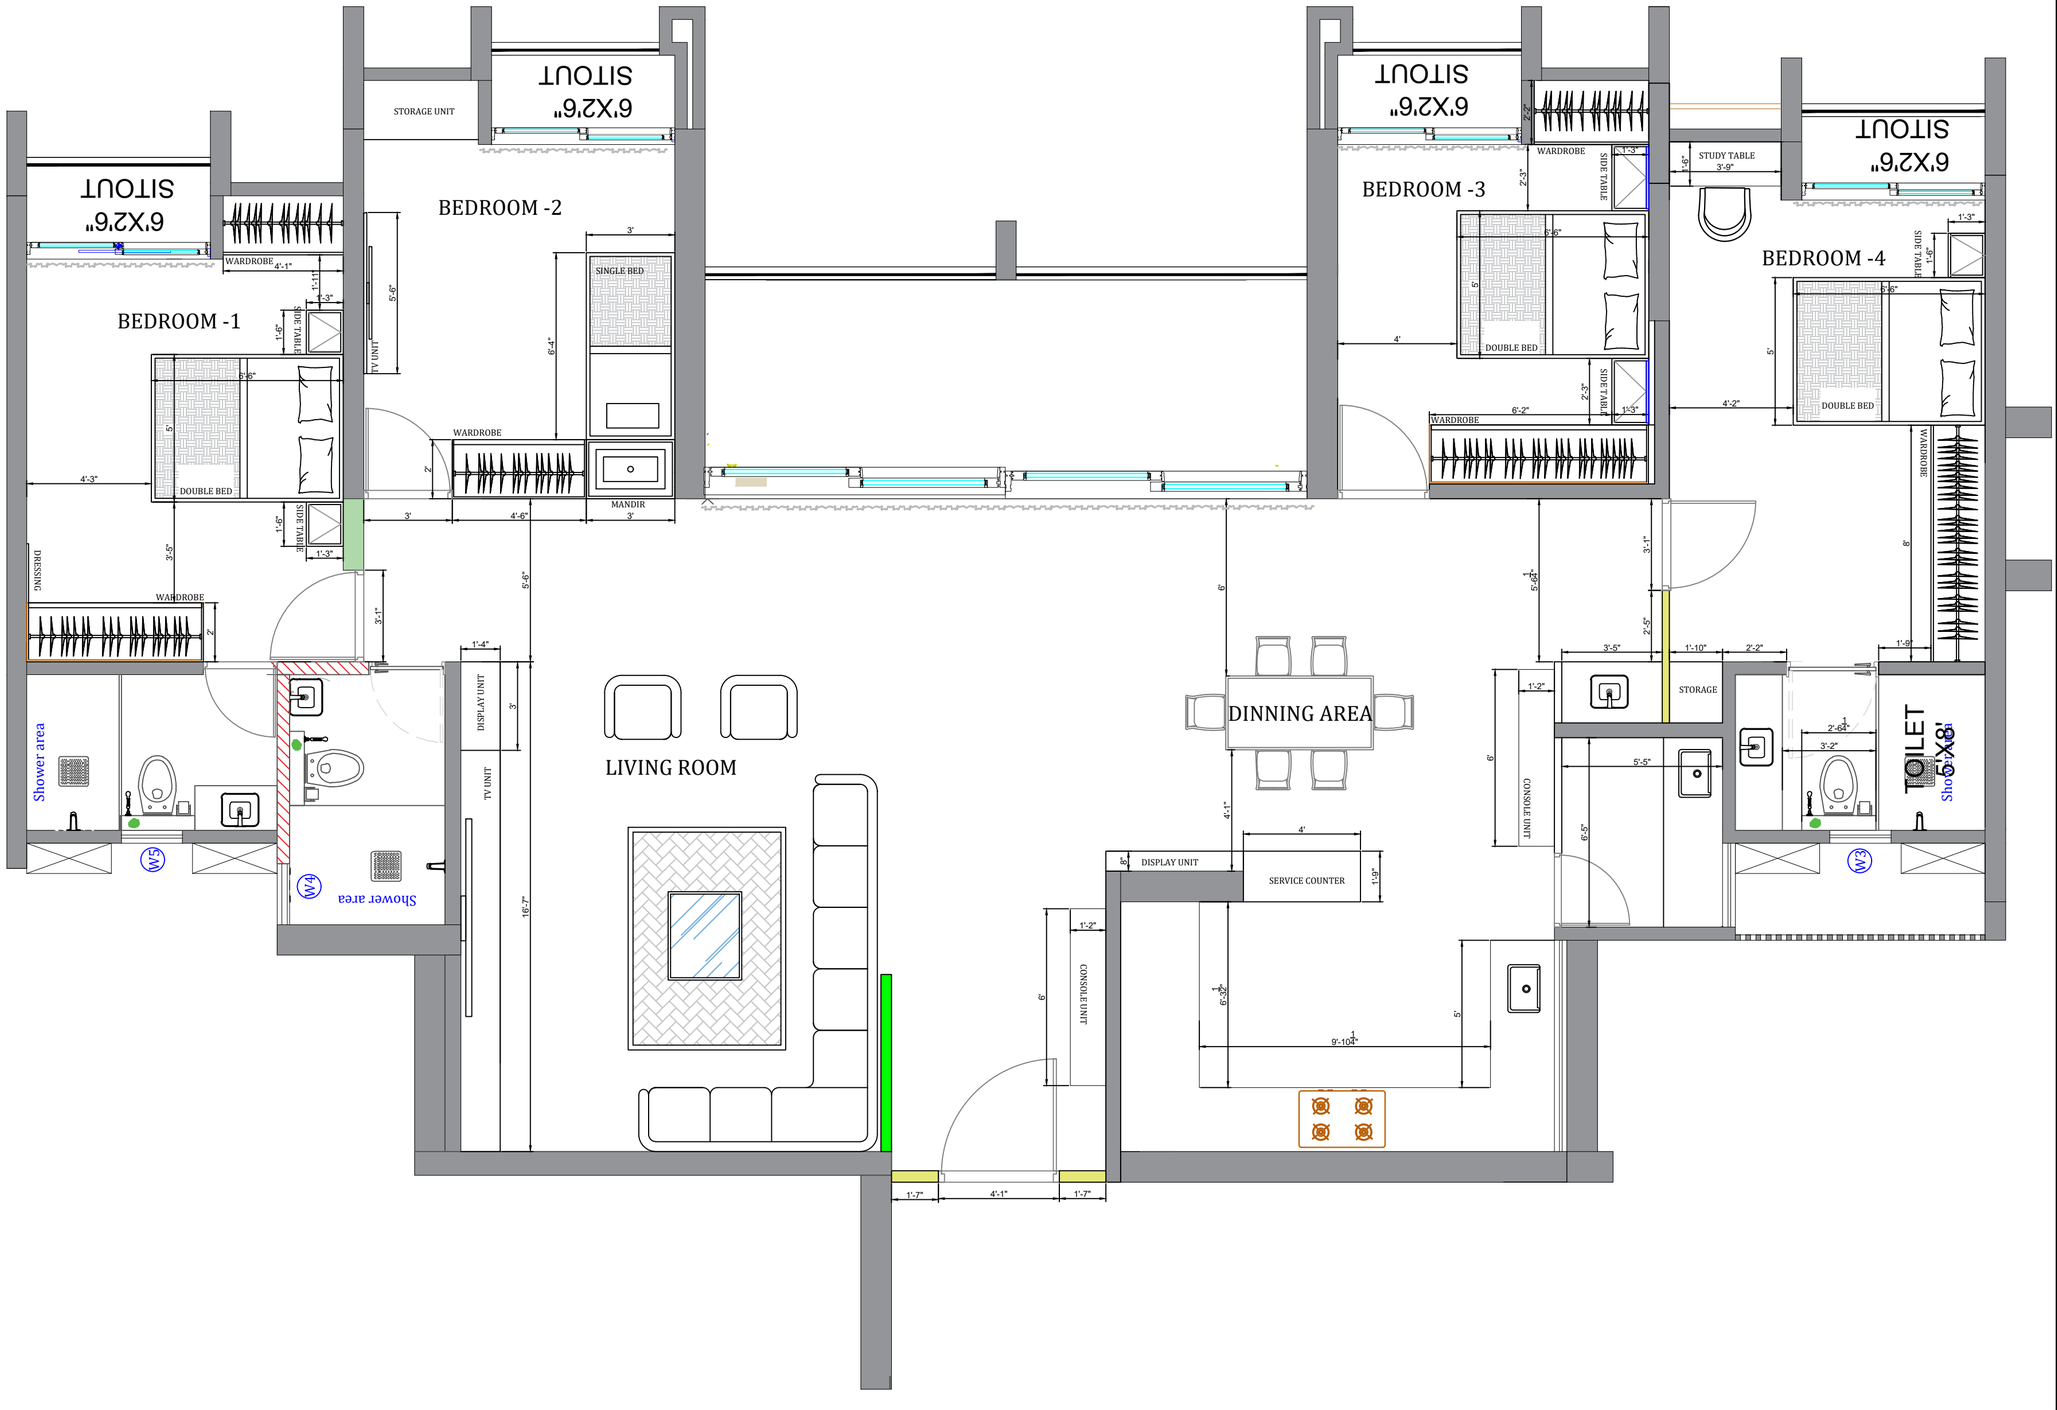



NOTE

1. ALL DIMENSIONS ARE IN METERS UNLESS AND OTHERWISE SPECIFIED.
2. ALL LEVELS INDICATED ARE IN METERS UNLESS AND OTHERWISE SPECIFIED.
3. DIMENSIONS/LEVELS INDICATED ARE STRUCTURAL UNLESS AND OTHERWISE SPECIFIED.
4. THIS DRAWING, UNLESS MENTIONED, TO BE PLOTTED TO MENTIONED PAPER SIZE.
5. ONLY WRITTEN DIMENSIONS ARE TO BE FOLLOWED. **DO NOT SCALE THE DRAWING**.
6. **DIMENSIONS/LEVELS SHOWN TO BE VERIFIED AT SITE BEFORE COMMENCEMENT OF WORK.** ANY DISCREPANCIES, IF NOTED, BE BROUGHT TO THE NOTICE OF ARCHITECT PRIOR TO COMMENCEMENT OF WORK.
7. RELEVANT SERVICE DRAWINGS ARE TO BE READ SIMULTANEOUSLY AND PROVISION OF CUT OUTS, SLEEVES TO BE PROVIDED AS REQUIRED.
8. ALL MATERIALS/FINISHES TO BE AS SPECIFIED AND APPROVED BY THE CONSULTANTS.

ALL RCC MEMBER SIZES, I.E., VISIBLE COLUMNS, BEAMS, SLABS, INVERTED BEAMS, SHEAR WALLS, FOLDED STAIRCASE SLAB ETC., WILL BE IN ACCORDANCE TO THE FOLLOWING:

A. FUNCTIONAL DIMENSIONS, CLEAR HEIGHTS AND DESIGN INTENT (AESTHETICAL) TO BE AS PER ARCHITECT.
B. STRUCTURAL MEMBER SIZES OF THE ABOVE, TO BE AS PER STRUCTURAL ENGINEER'S DRAWINGS.
C. ALL STRUCTURAL STEEL WORKS AND STRUCTURAL STEEL MEMBER SIZES TO BE AS PER STRUCTURAL ENGINEER'S DESIGN AND ARCHITECT'S AESTHETICAL DESIGN INTENT, CONSIDERING CLEAR, FUNCTIONAL DIMENSIONS REQUIRED.

| | |
|---|---|
| REVISION NO. | 02 |
| DATE | 29-05-2024 |
| DRAWN BY | PARAG |
| CHECKED BY | ID.ANJEESH VAIDYA |
| DESCRIPTION OF REVISION | |
| CLIENT | |
| PROJECT<br>PUNE. | |
| ARCHITECTURAL CONSULTANTS | UFORIA DESIGNS |
| SHEET SIZE | SCALE - NTS |
| DRAWING TITLE | FLAT NO-1802 FURNITURE LAYOUT |
| DRAWING NO. | |
| PURPOSE OF RELEASE | GOOD FOR CONSTRUCTION |
| CURRENT REVISION | REV - 01 |

THE DRAWING IS THE SOLE PROPERTY OF UNFORA DESIGN ITS USE FOR ANY PURPOSE OTHER THAN THAT MENTIONED IS TO BE DONE ONLY AFTER PRIOR APPROVAL.