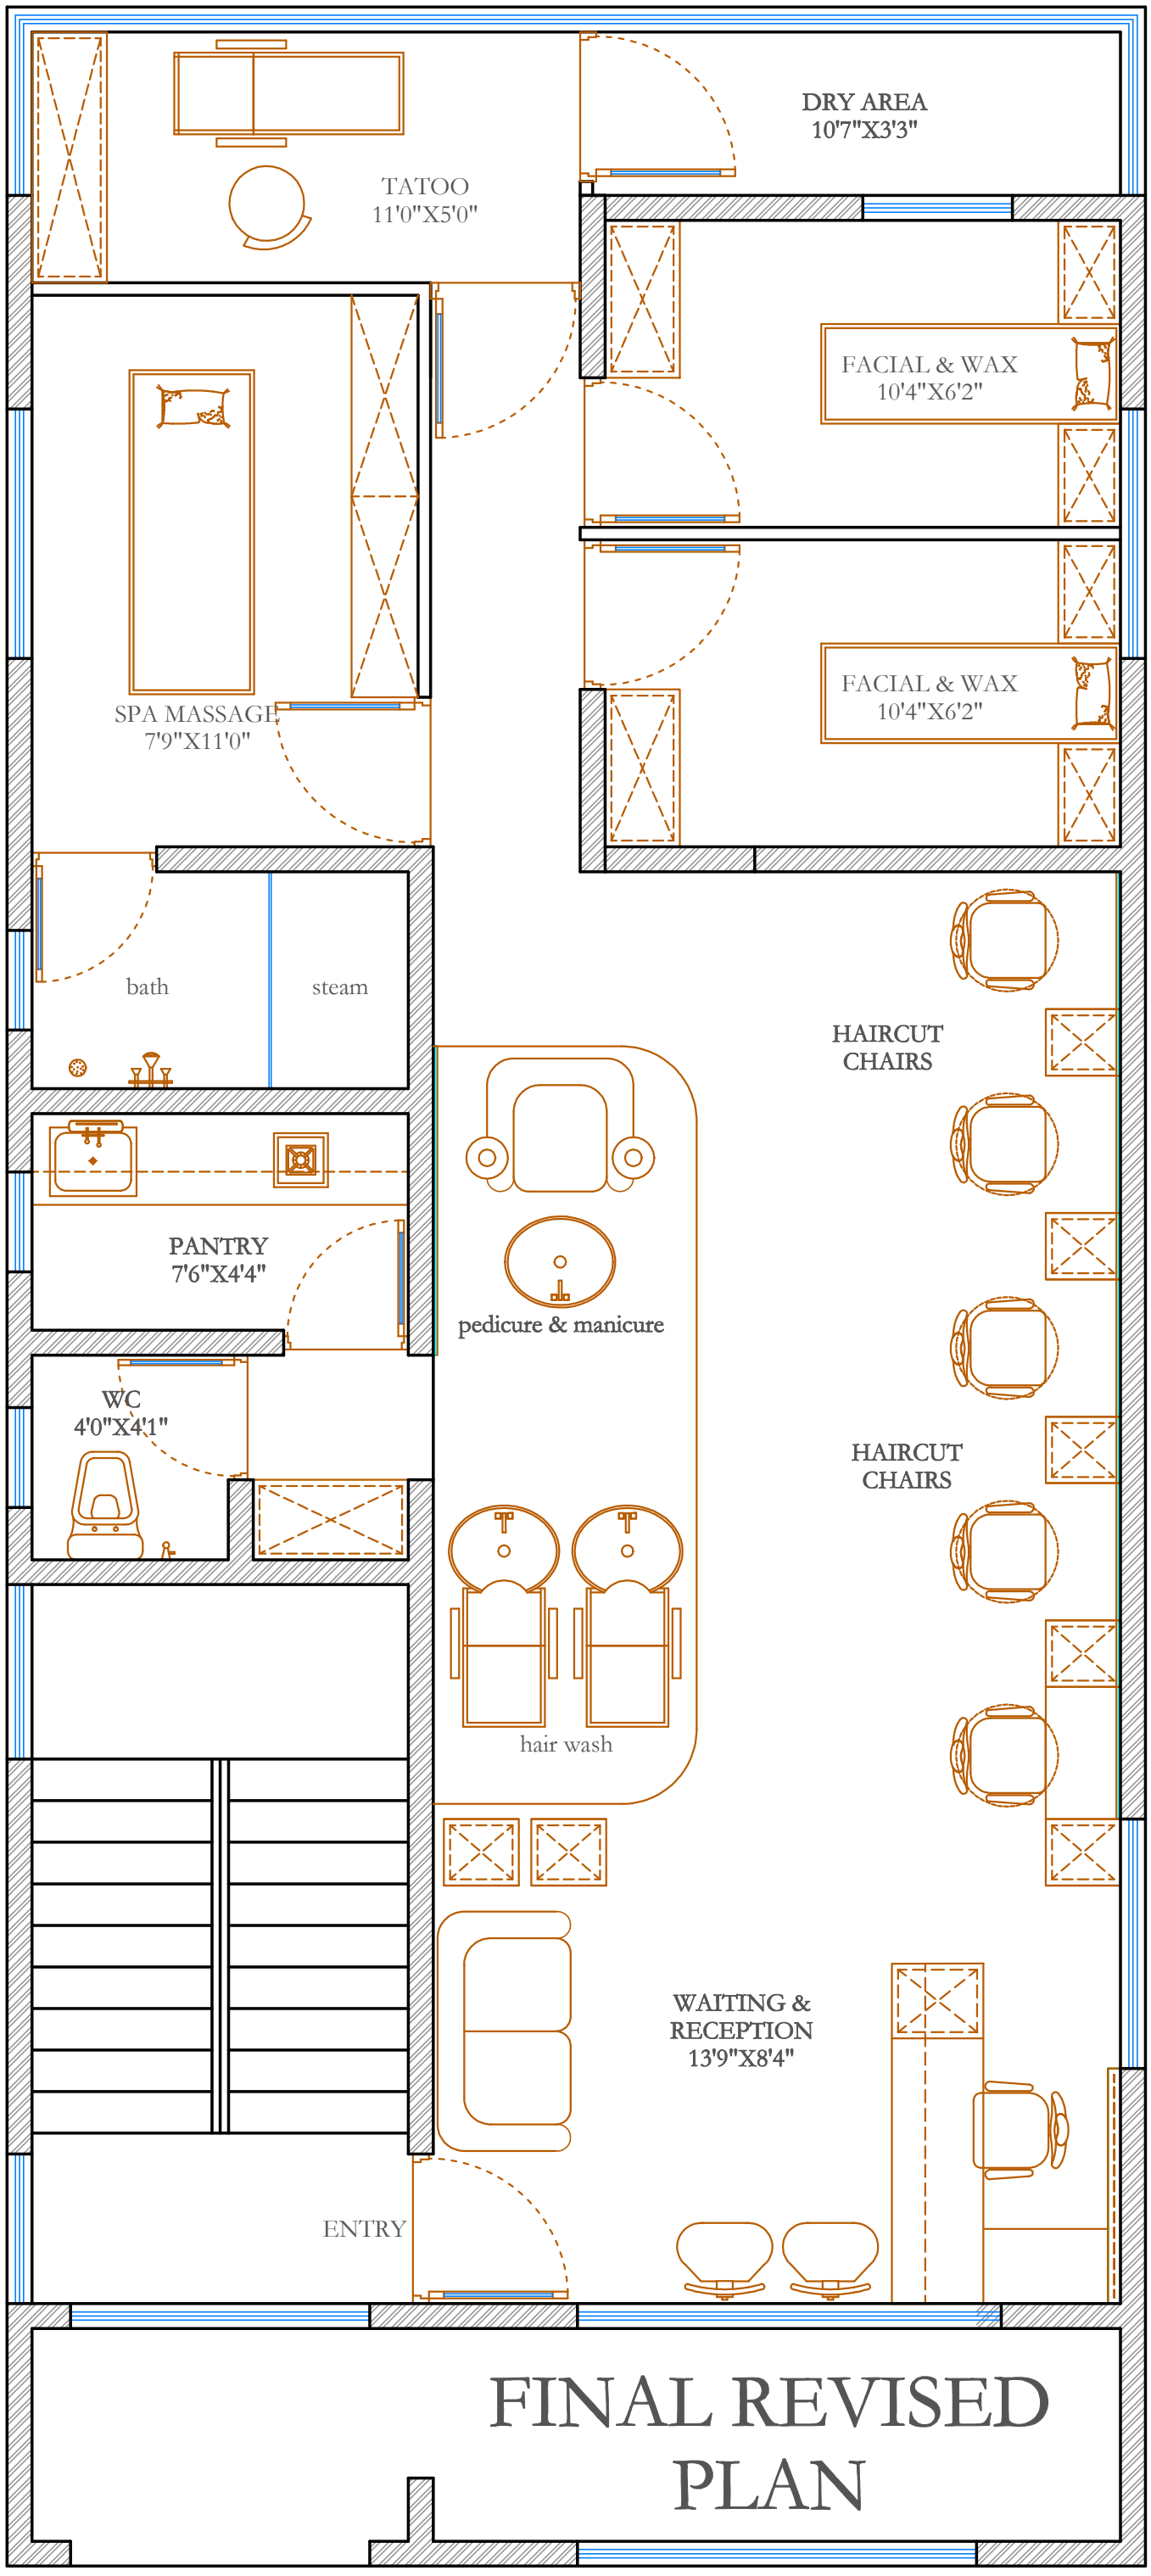

DRY AREA
10'7"X3'3"
TATOO
11'0"X5'0"
FACIAL & WAX
10'4"X6'2"
FACIAL & WAX
10'4"X6'2"
SPA MASSAGE
7'9"X11'0"
bath
steam
PANTRY
7'6"X4'4"
WC
4'0"X4'1"
pedicure & manicure
hair wash
HAIRCUT
CHAIRS
HAIRCUT
CHAIRS
WAITING &
RECEPTION
13'9"X8'4"
ENTRY
FINAL REVISED
PLAN